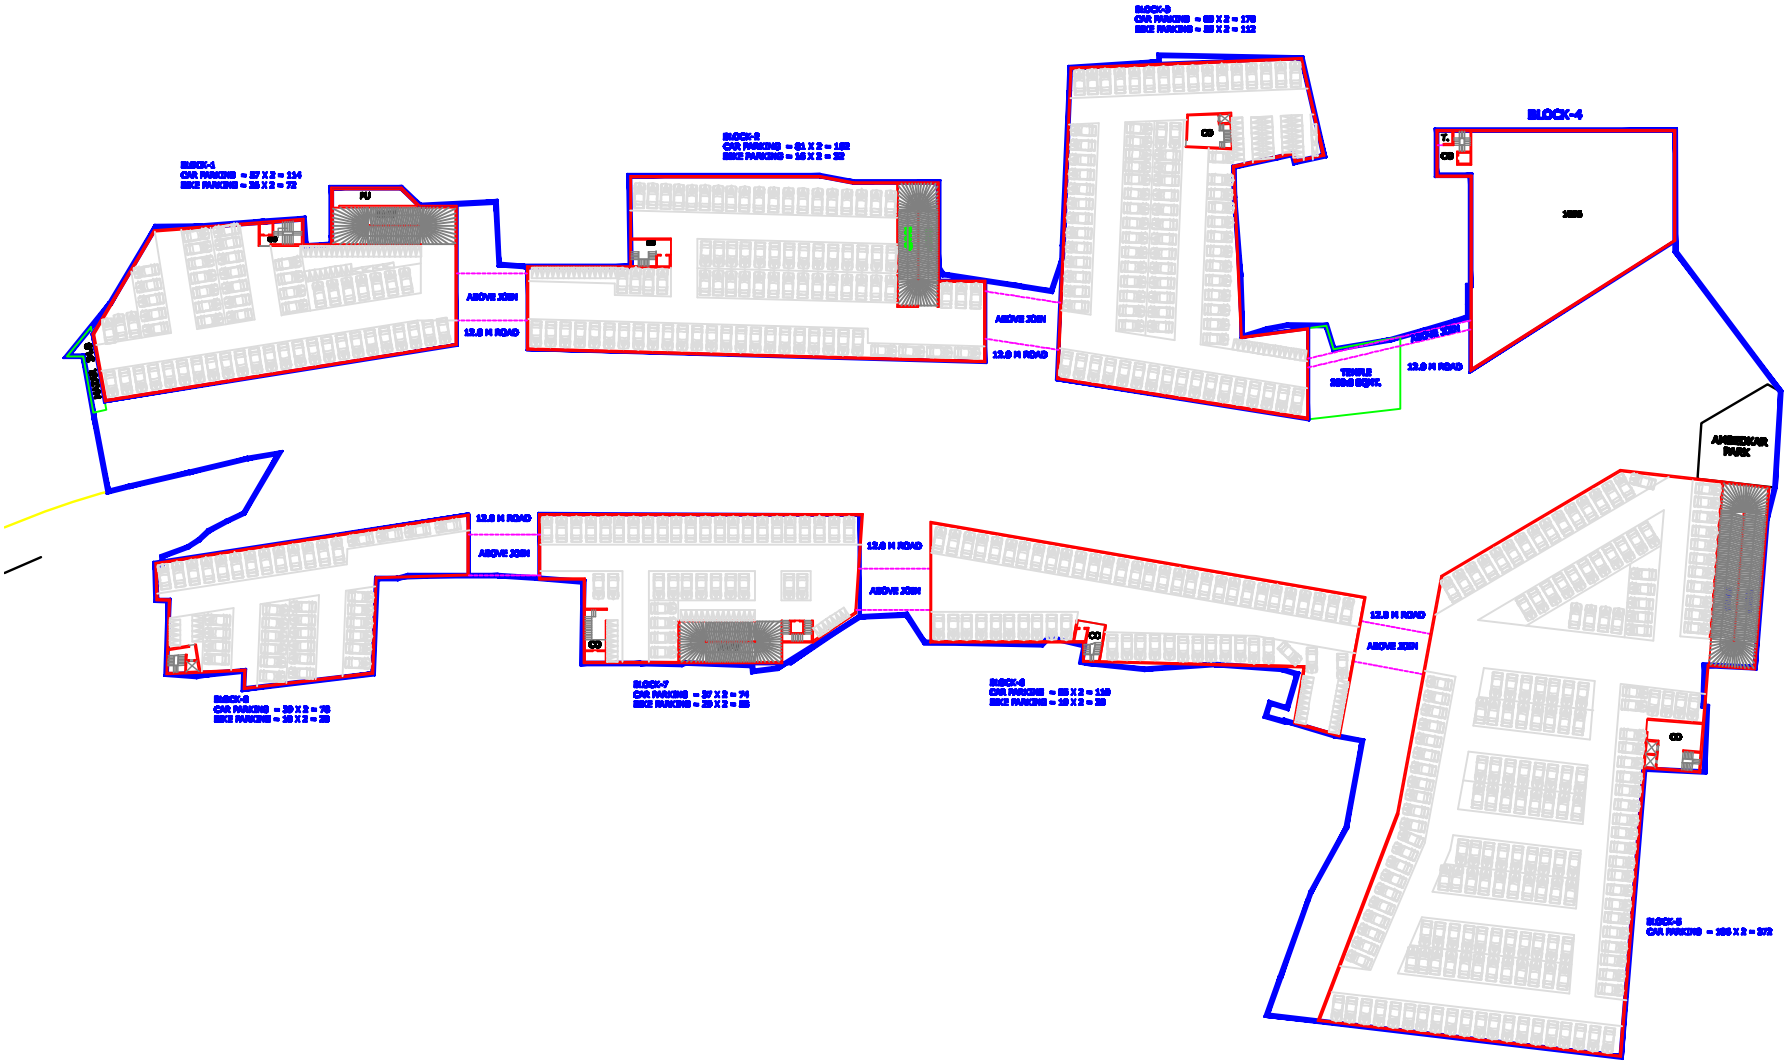

CLIENT	PROJECT TITLE	DRAWING TITLE			ARCHITECTURAL CONSULTANTS
MDDA	REDEVELOPMENT CHAKRATA ROAD- DEHRADUN	THIRD FLOOR PLAN		N	INGENIOUS STUDIO PVT. LTD. GURGAON